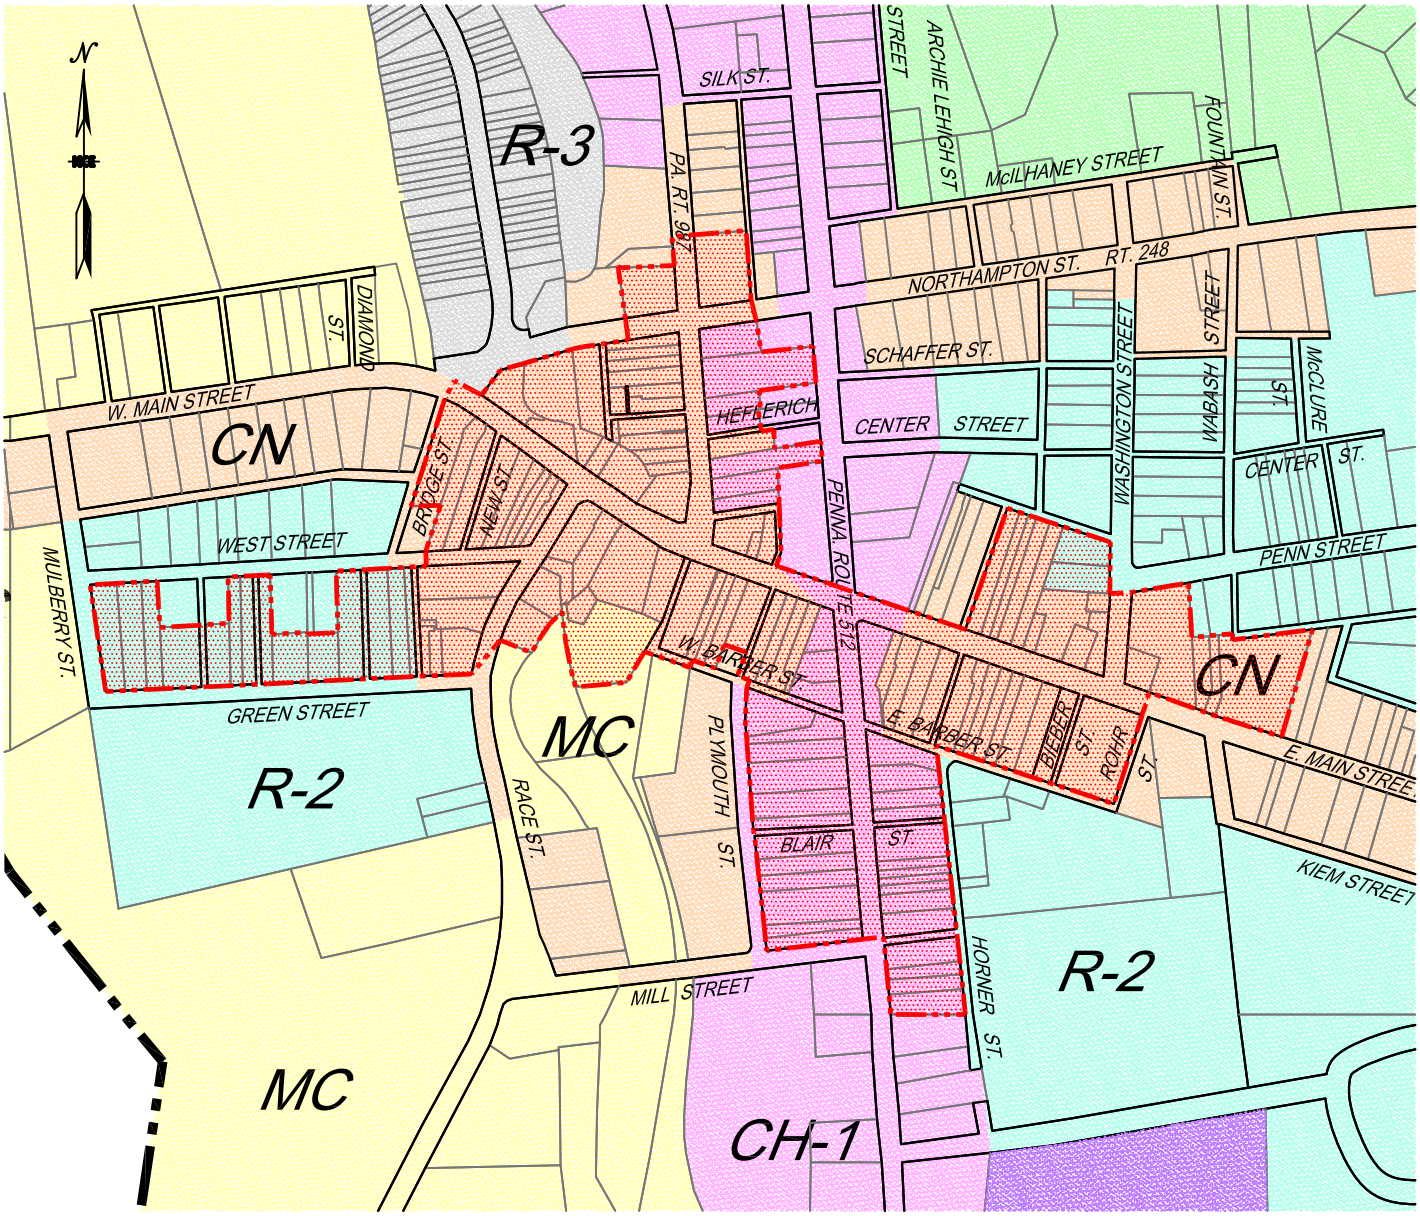


ZONING DISTRICT LEGEND:

- R-1 LOW DENSITY RESIDENTIAL
- R-2 MEDIUM DENSITY RESIDENTIAL
- R-3 HIGH DENSITY RESIDENTIAL
- CN COMMERCIAL NEIGHBORHOOD
- CH-1 COMMERCIAL HIGHWAY
- CH-2 COMMERCIAL HIGHWAY W/OUT RESIDENTIAL
- MC MANUFACTURING COMMERCIAL
- M-C2 LIGHT MANUFACTURING COMMERCIAL
- PD PRESERVATION DISTRICT
- HOD HISTORIC OVERLAY DISTRICT

0' 400' 800'

SCALE: 1"=400'

HITORIC OVERLAY DISTRICT MAP

OF THE

BOROUGH OF BATH

NORTHAMPTON COUNTY, PENNSYLVANIA

Zone _____ Case #_____ - _____

APPLICATION FOR CERTIFICATE OF APPROPRIATENESS (COA)

Building Address: _____

Owner of Building: _____ Phone: _____

Owner's Address: _____

Applicant: _____ Phone: _____

Applicant's Address: _____

Street and Number *City* *State* *Zip Code*

APPLICANT MUST ATTEND MEETING FOR CASE TO BE HEARD.
SUBMIT THE ORIGINAL DOCUMENTS AND FIVE (5) COPIES FOR REVIEW.

Historic & Architectural Review Board – Application form, photographs, and drawings (if necessary) must be submitted by 12:00 Noon seven (7) days before the HARB meeting in order to be placed on the agenda for the next meeting. Next meeting is _____ (Date), _____ (Time), _____ (Place)

1. **PHOTOGRAPHS** of your building (from sidewalk to roof top) and neighboring buildings must accompany your application.

2. **TYPE OF WORK PROPOSED** – Check all that apply. Please bring any samples or manufacturer's specifications for products you will use in this project.

☐ Trim and Decorative Woodwork
☐ Siding and Masonry
☐ Roofing, gutter and downspouts
☐ Windows, doors, and associated hardware
☐ Storm windows and storm doors
☐ Shutters and associated hardware
☐ Paint (Submit color chips – required for grant projects only)
☐ Skylights
☐ Metal Work
☐ Light Fixtures
☐ Signs
☐ Demolition
☐ Other _____

3. **DRAWINGS OF PROPOSED WORK** – Required drawings must accompany your application. Please submit *ONE ORIGINAL AND FIVE (5) COPIES OF DRAWINGS, PHOTOGRAPHS, APPLICATION FORM, AND ANY SPECIFICATIONS*

_____ Alterations, renovations, restoration (scale drawings required IF walls or openings altered).
_____ New addition (1/4" or 1/8" = 1' 0" scale drawings: elevations, floor plans, site plan).
_____ New building or structure (1/4" or 1/8" = 1' 0" scale drawings: elevations, floor plans, site plan).
_____ Demolition, removal of building features or building (1/4" or 1/8" = 1' 0" scale drawing: elevation of remaining site and site plan)

4. **DECRIBE PROJECT** – Describe any work checked in #2 and #3 above. Attach additional sheets a needed.

5. **APPLICANT'S SIGNATURE** _____ **DATE**: _____